Sketch for the for the work of providing laying of 100mm dia DI line to the premises bearing no 26, Industrial suburb,A Block Subramanyanagar Bangalore Ward-66 Bangalore in favour of M/s Brigade Enterprises Ltd, Coming under Kethamaranahalli Service Station of NW-1 Sub Division.

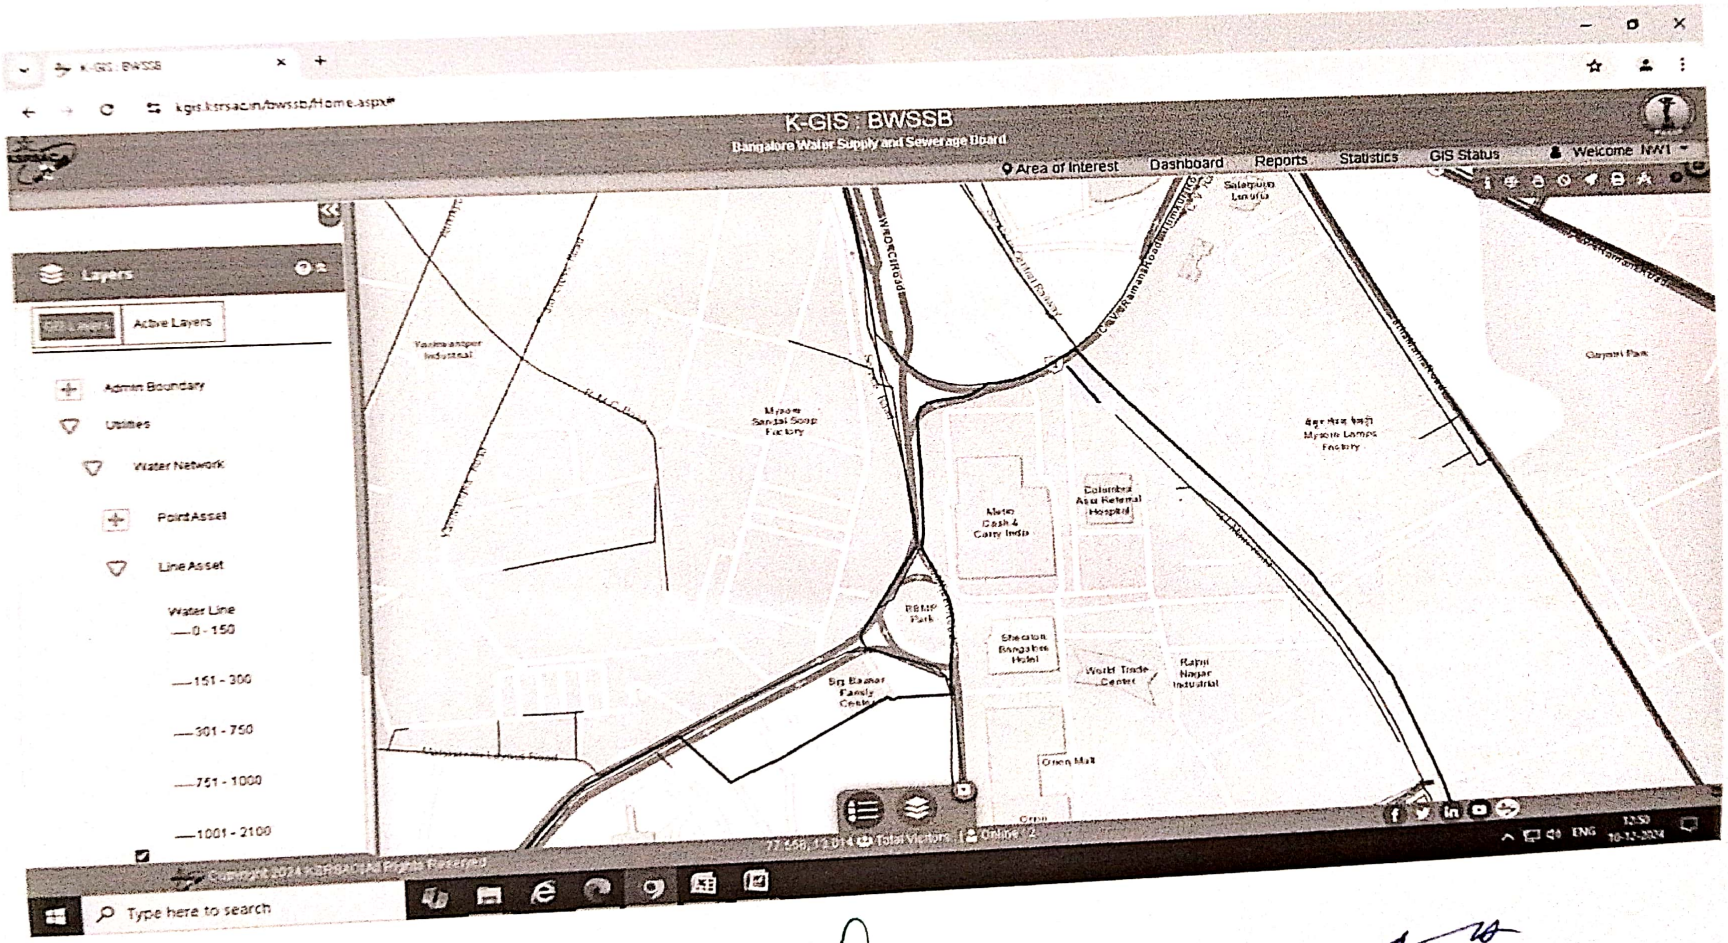

— Proposed New 100mm dia DI line

AE

AEE-NW1

EENW1

Scanned with OKEN Scanner